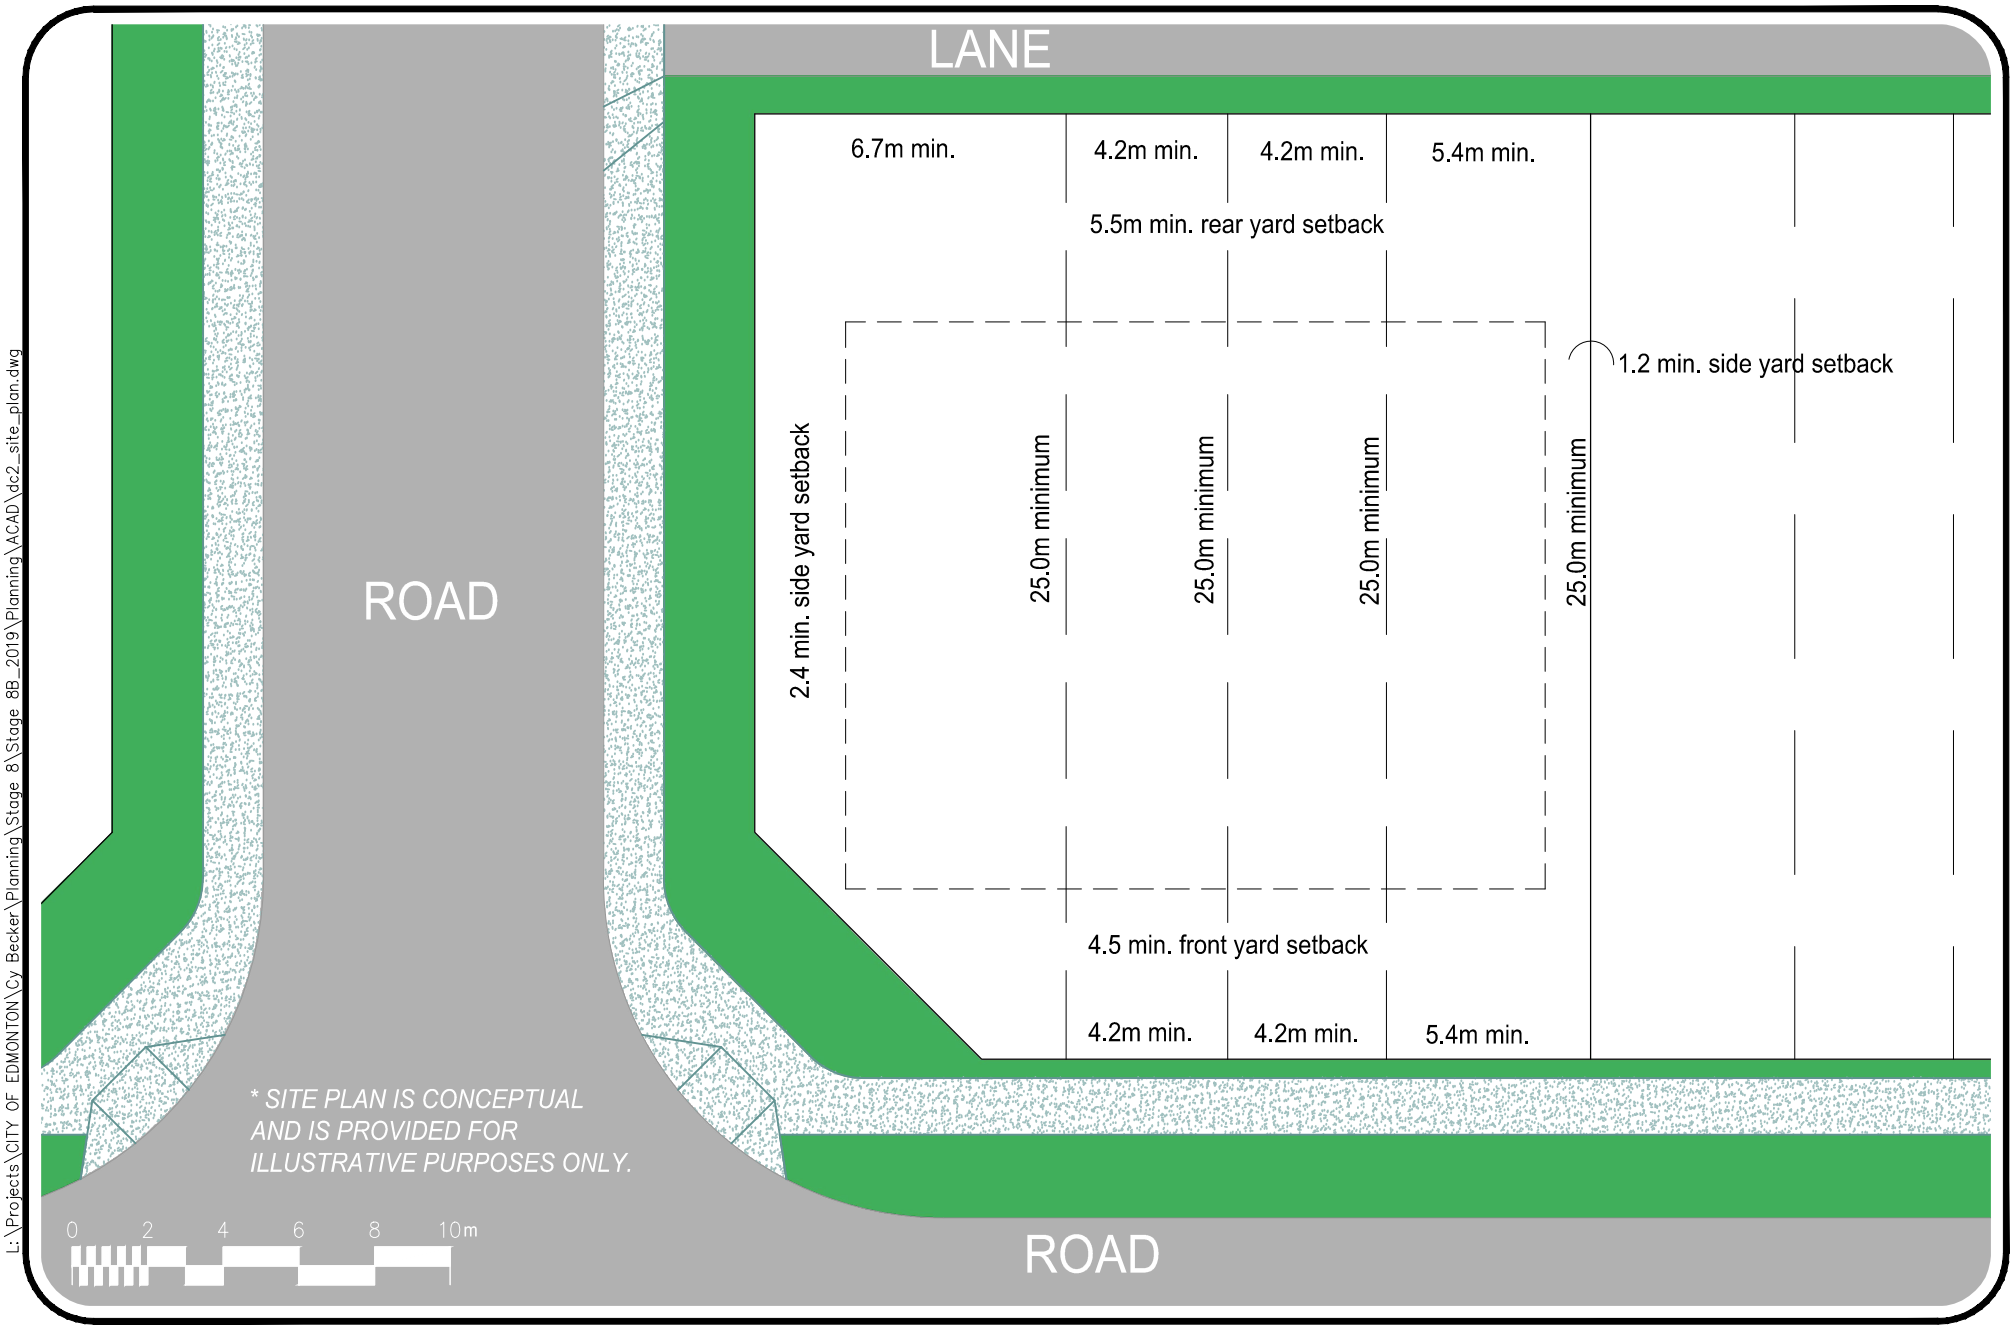

L:\Projects\CITY OF EDMONTON\Cy Becker\Planning\Stage 8\Stage 8B_2019\Planning\ACAD\dc2_site_plan.dwg

1:200

DC2 SITE PLAN | APPENDIX I

01 CY BECKER | EDMONTON, AB

QUALICO® communities

September 27, 2019