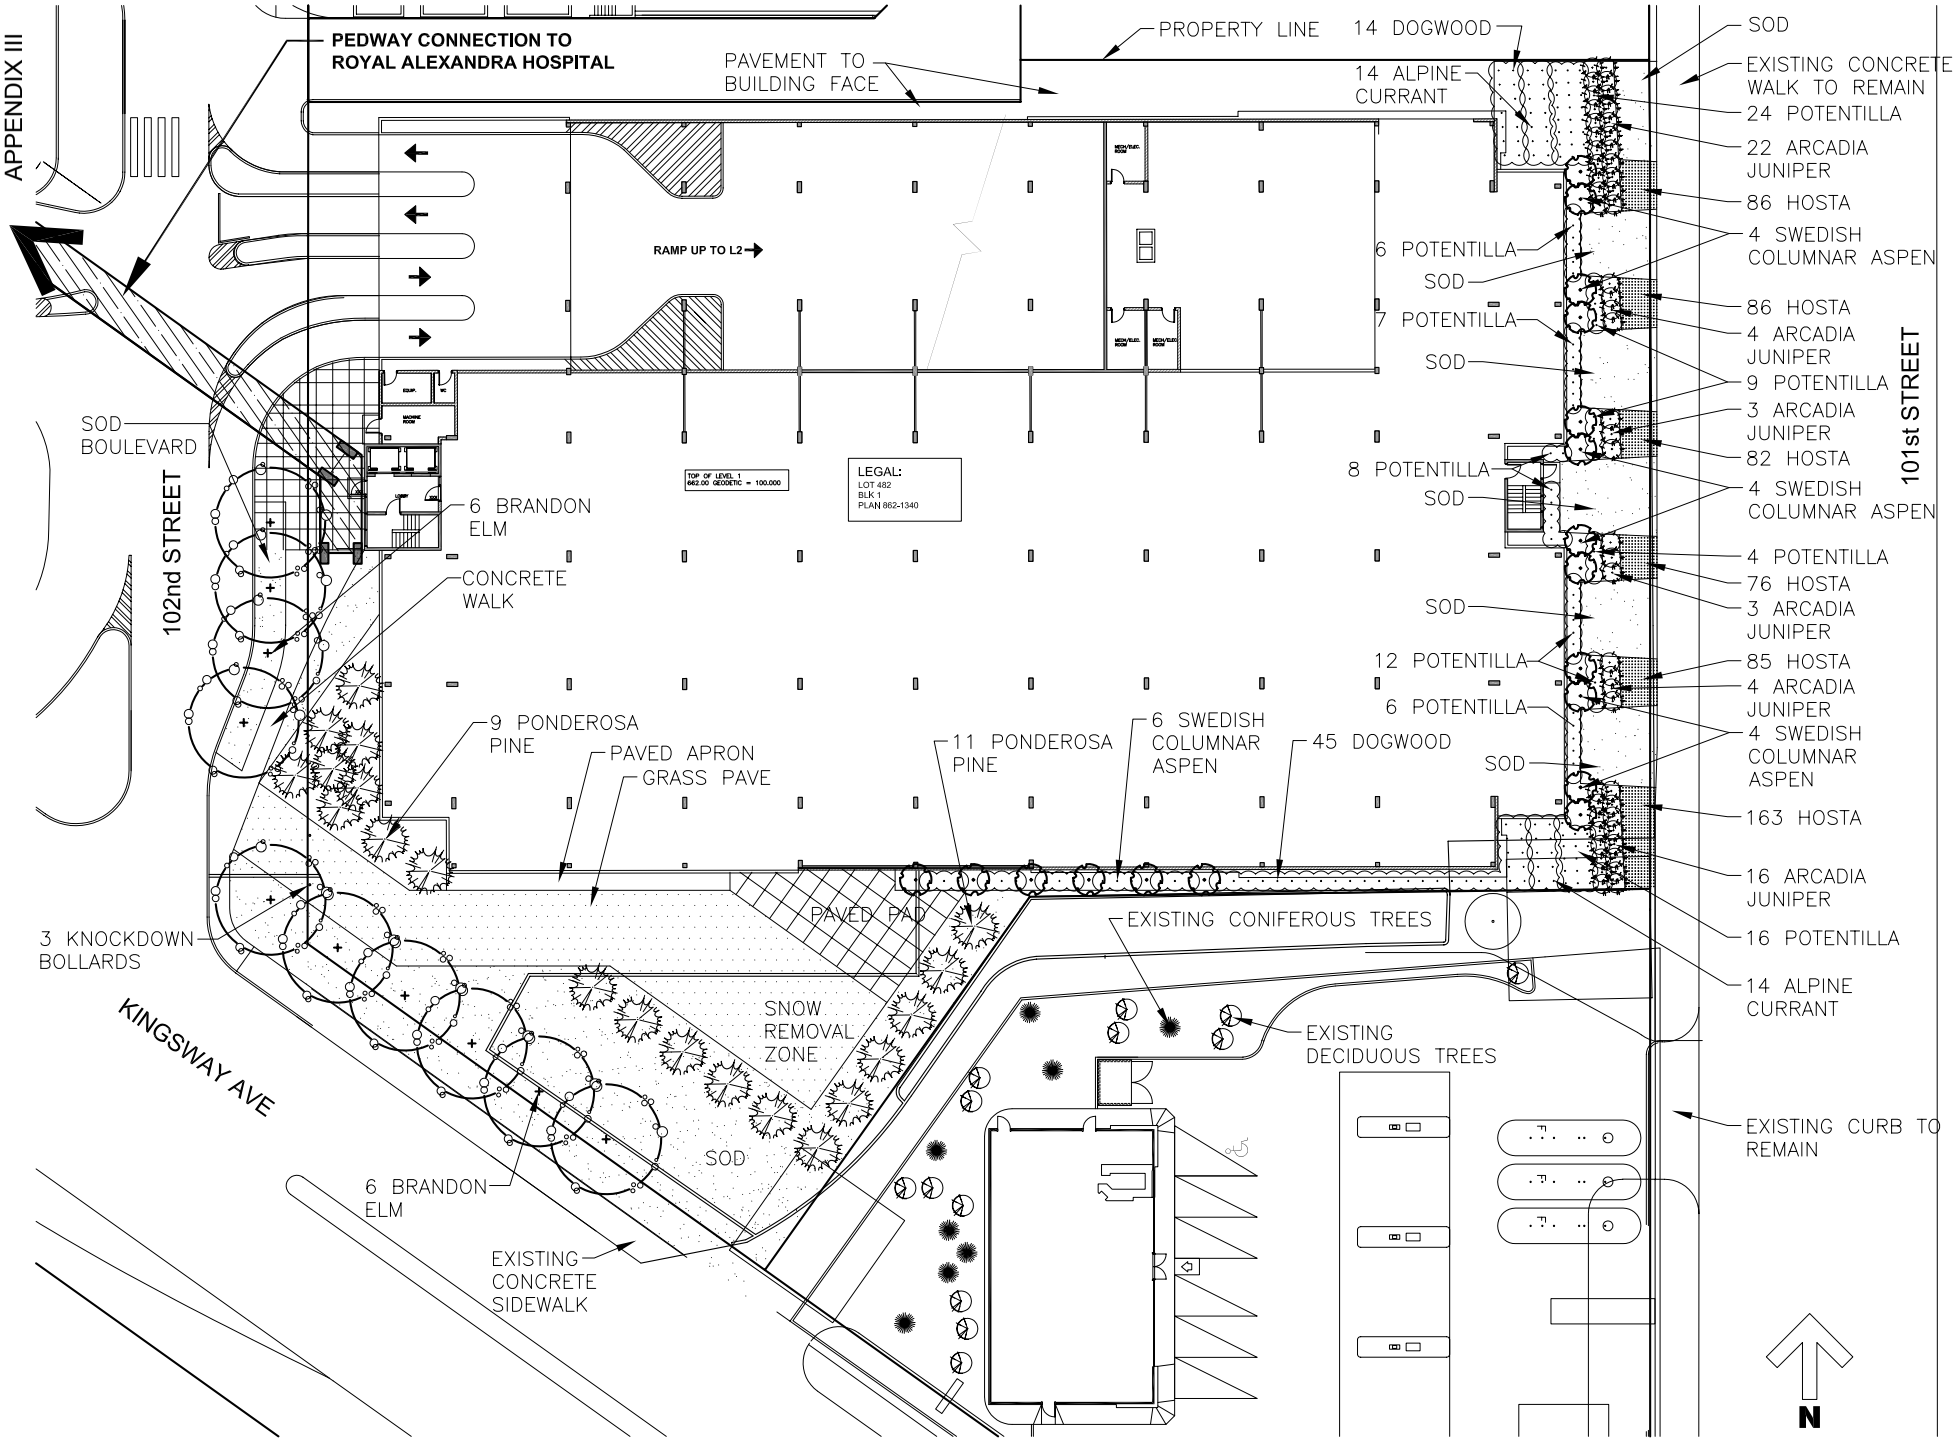

ROYAL ALEXANDRA SOUTHEAST PARKADE - Landscape Plan 2

SCALE: 1:500

NOVEMBER 25, 2005