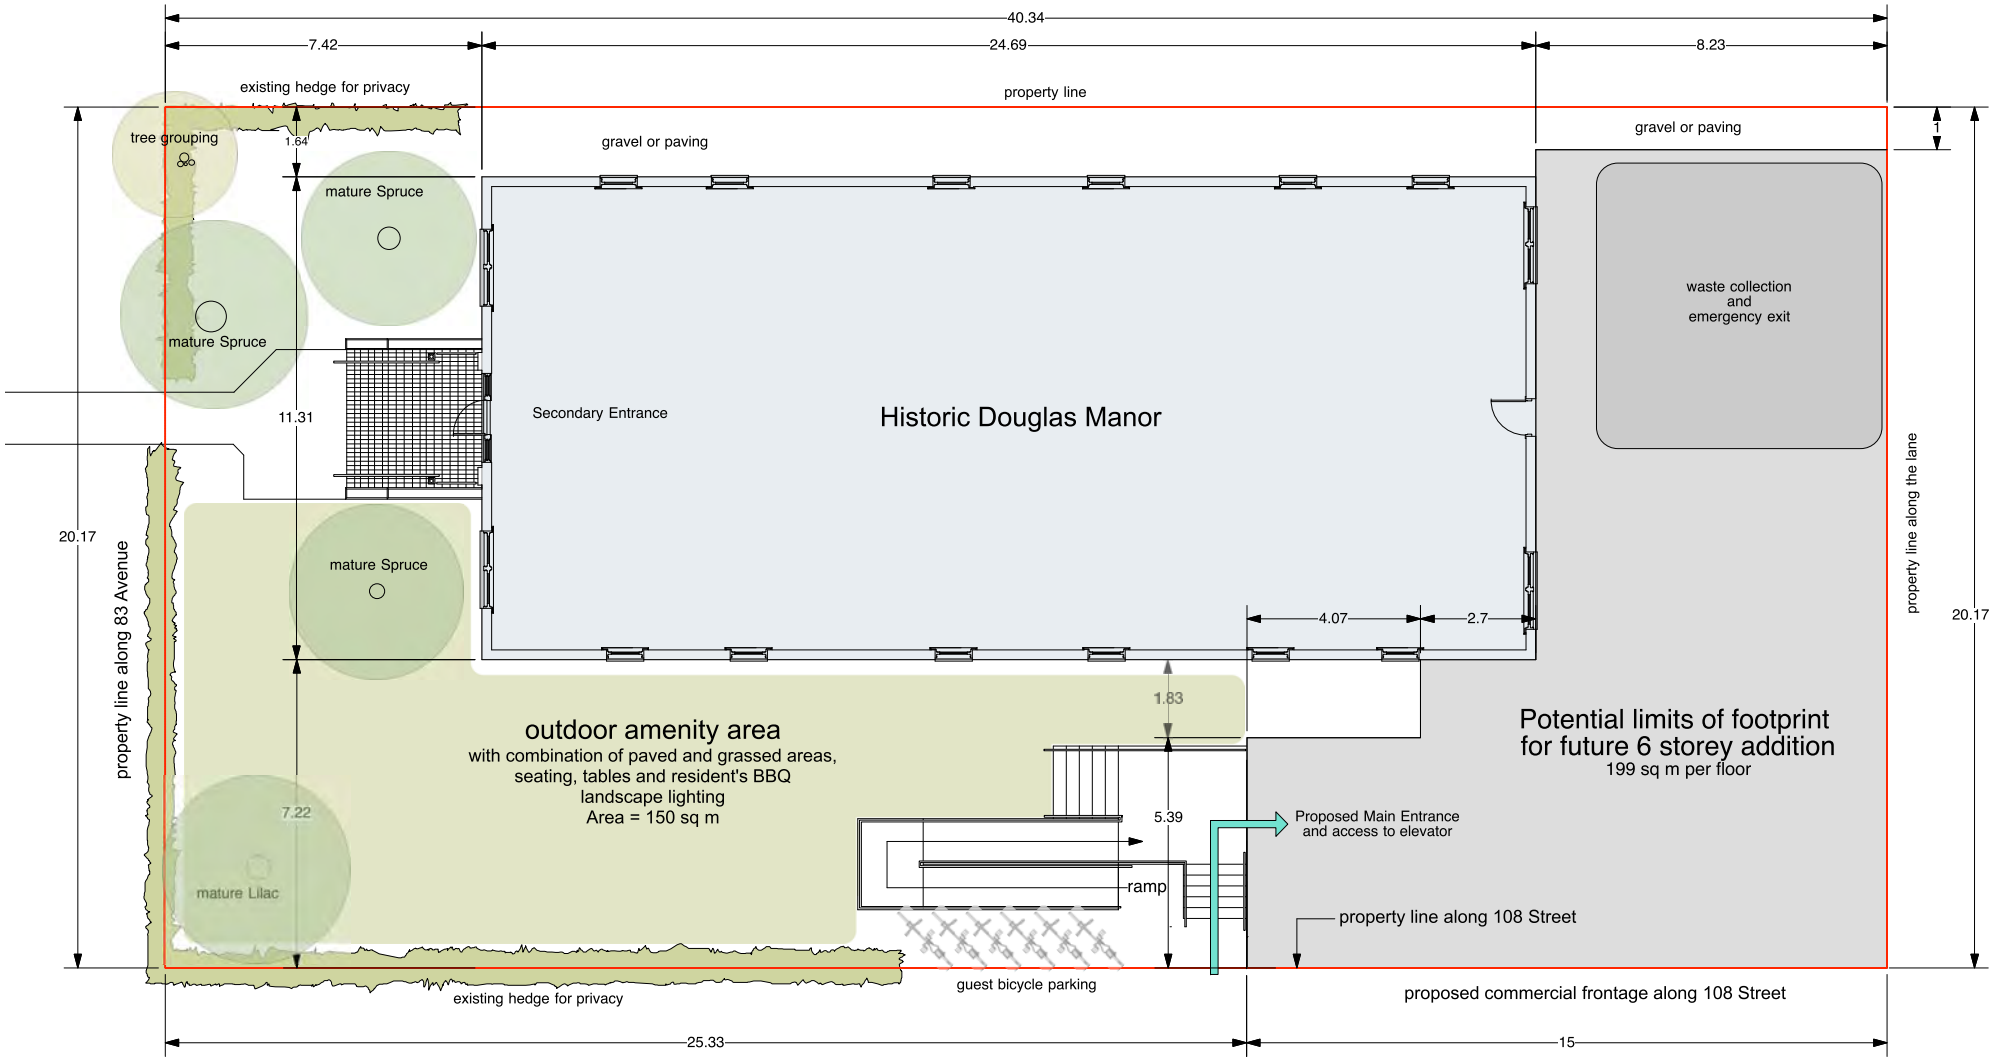

north

SITE PLAN

Appendix 1

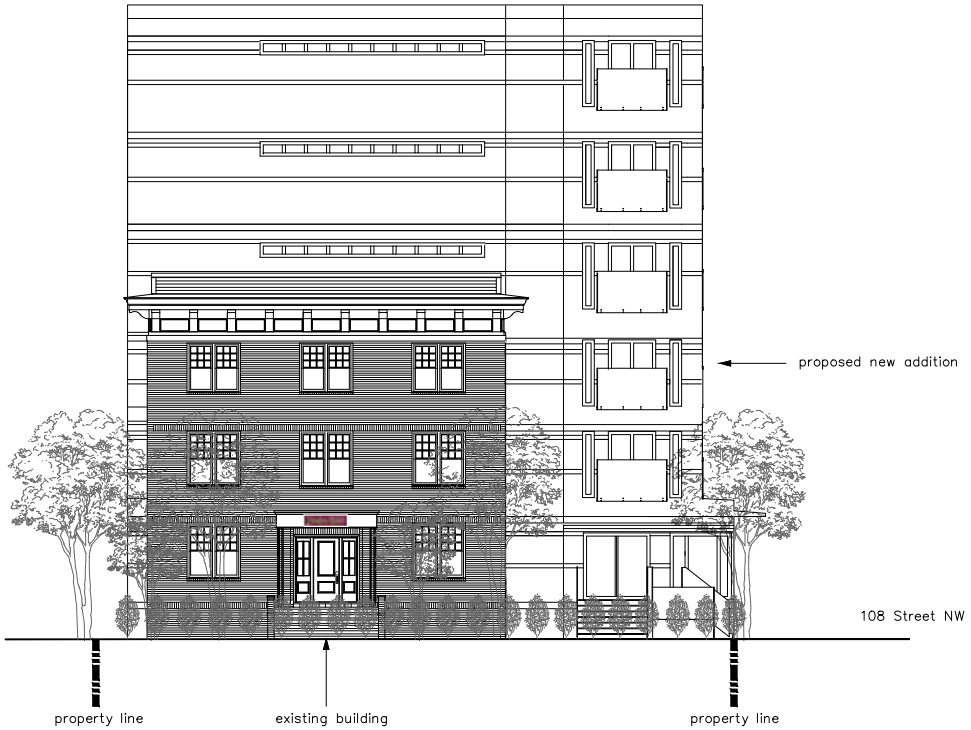

Elevation – North

Appendix 2

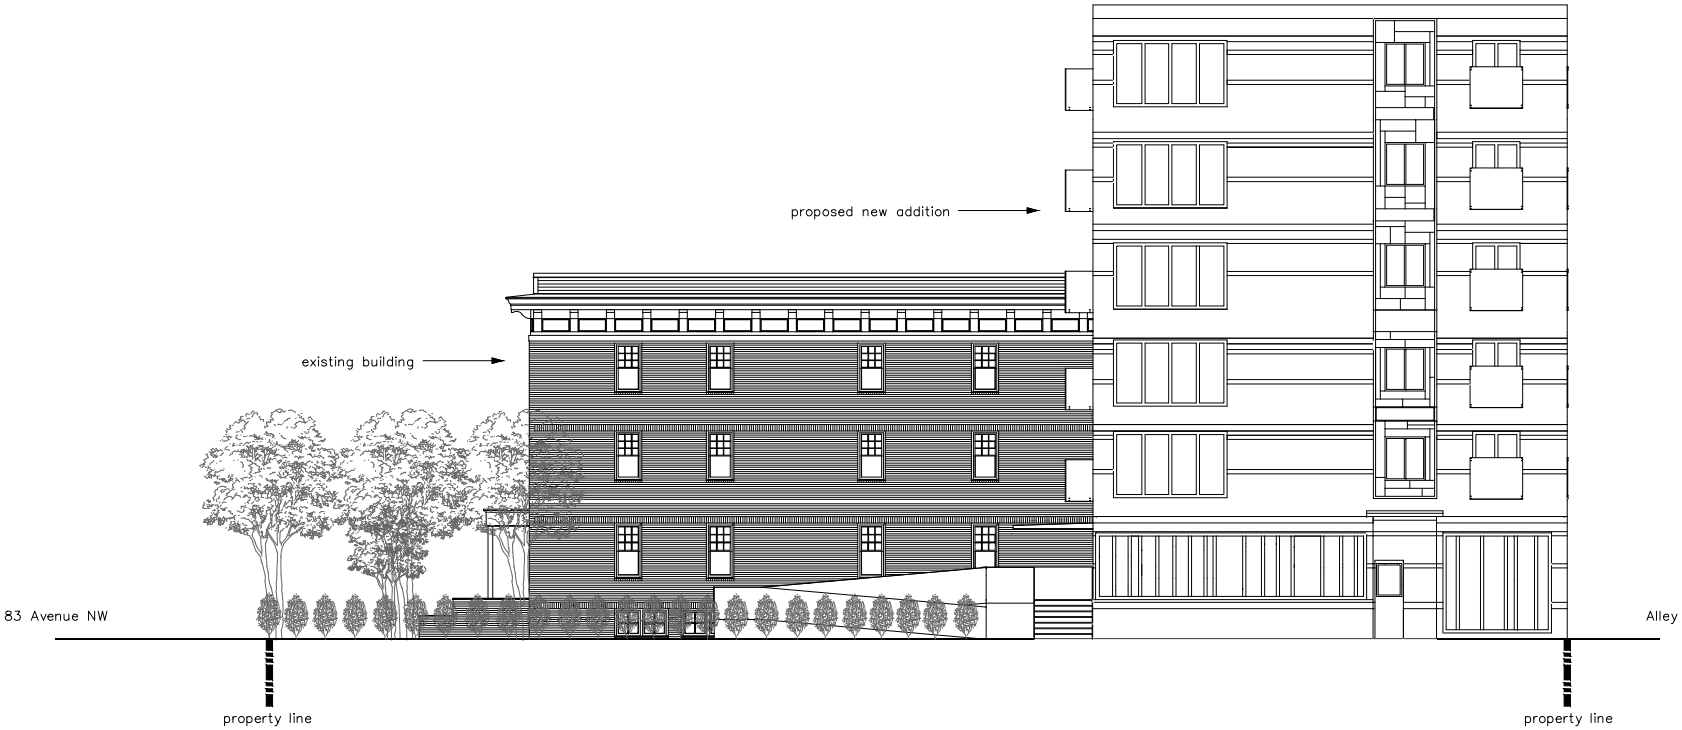

Elevation – West

Appendix 3

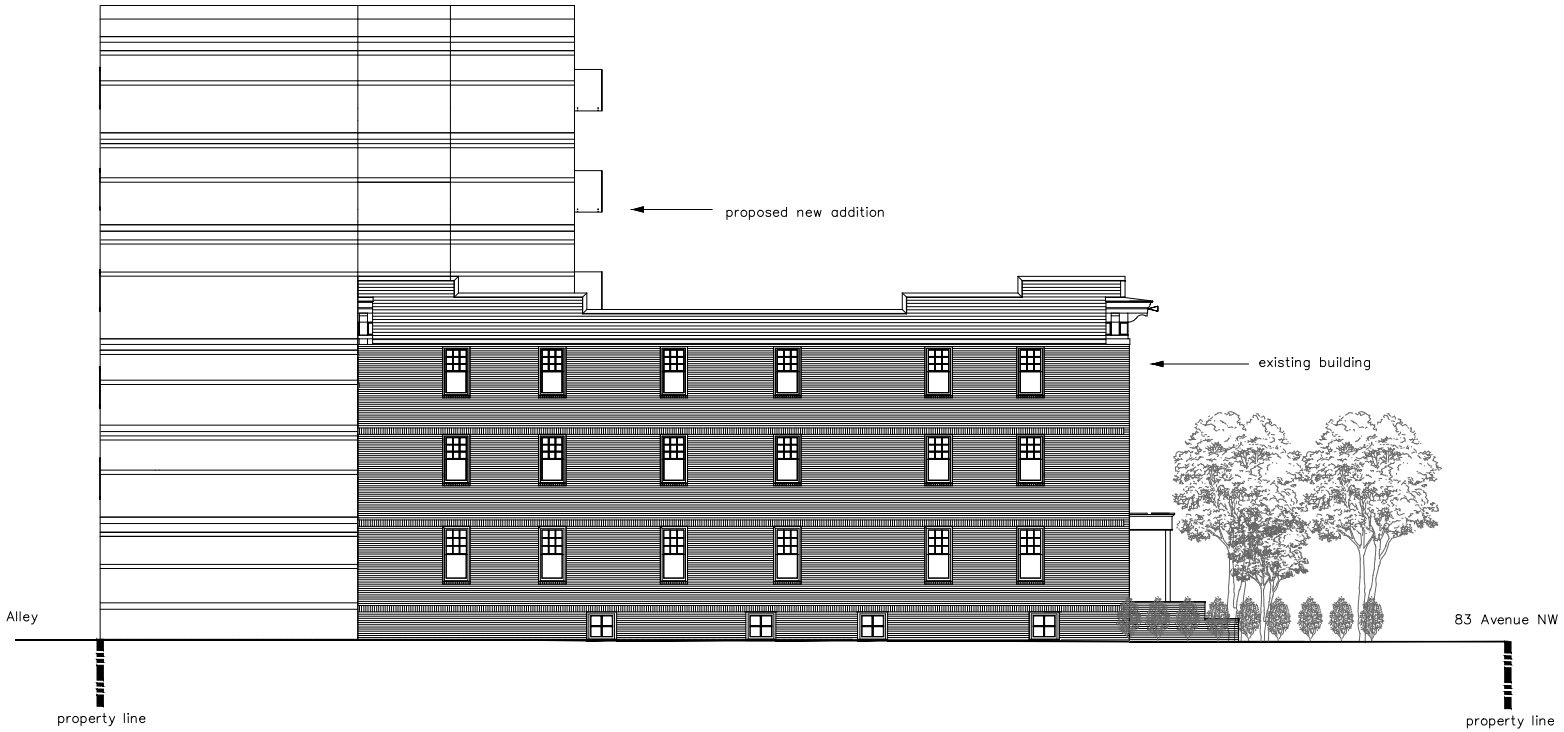

Elevation – East

Appendix 4

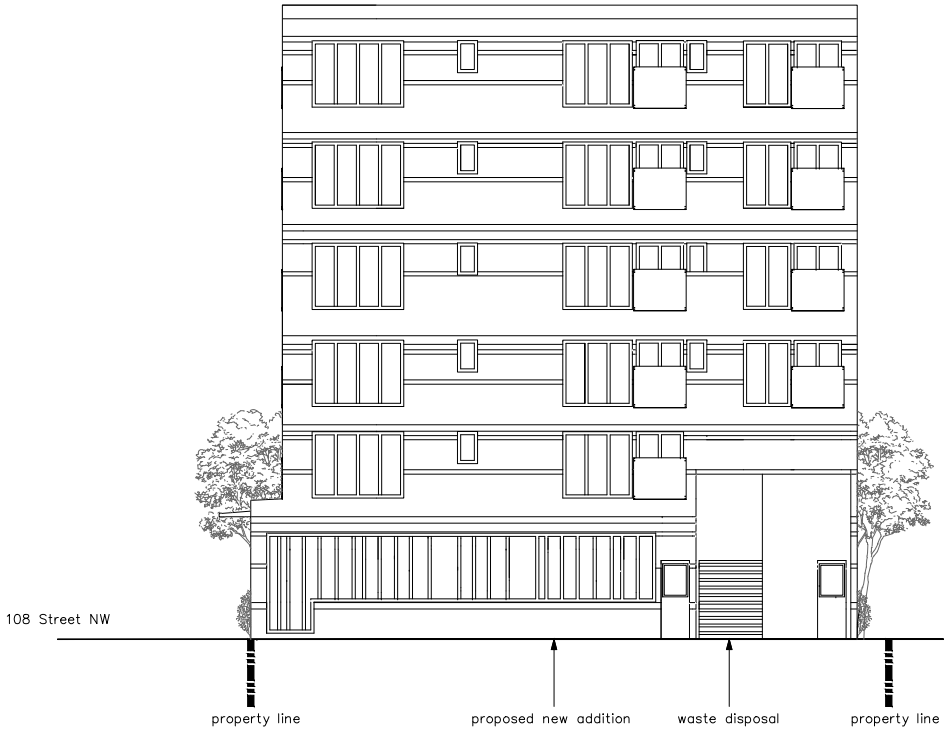

Elevation – South (Alley)

Appendix 5